



CP1

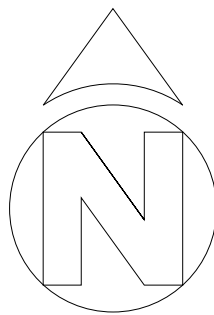

Layout drawing

Paper Size: A2 Scale: 1/5000

Water & Sewer networks

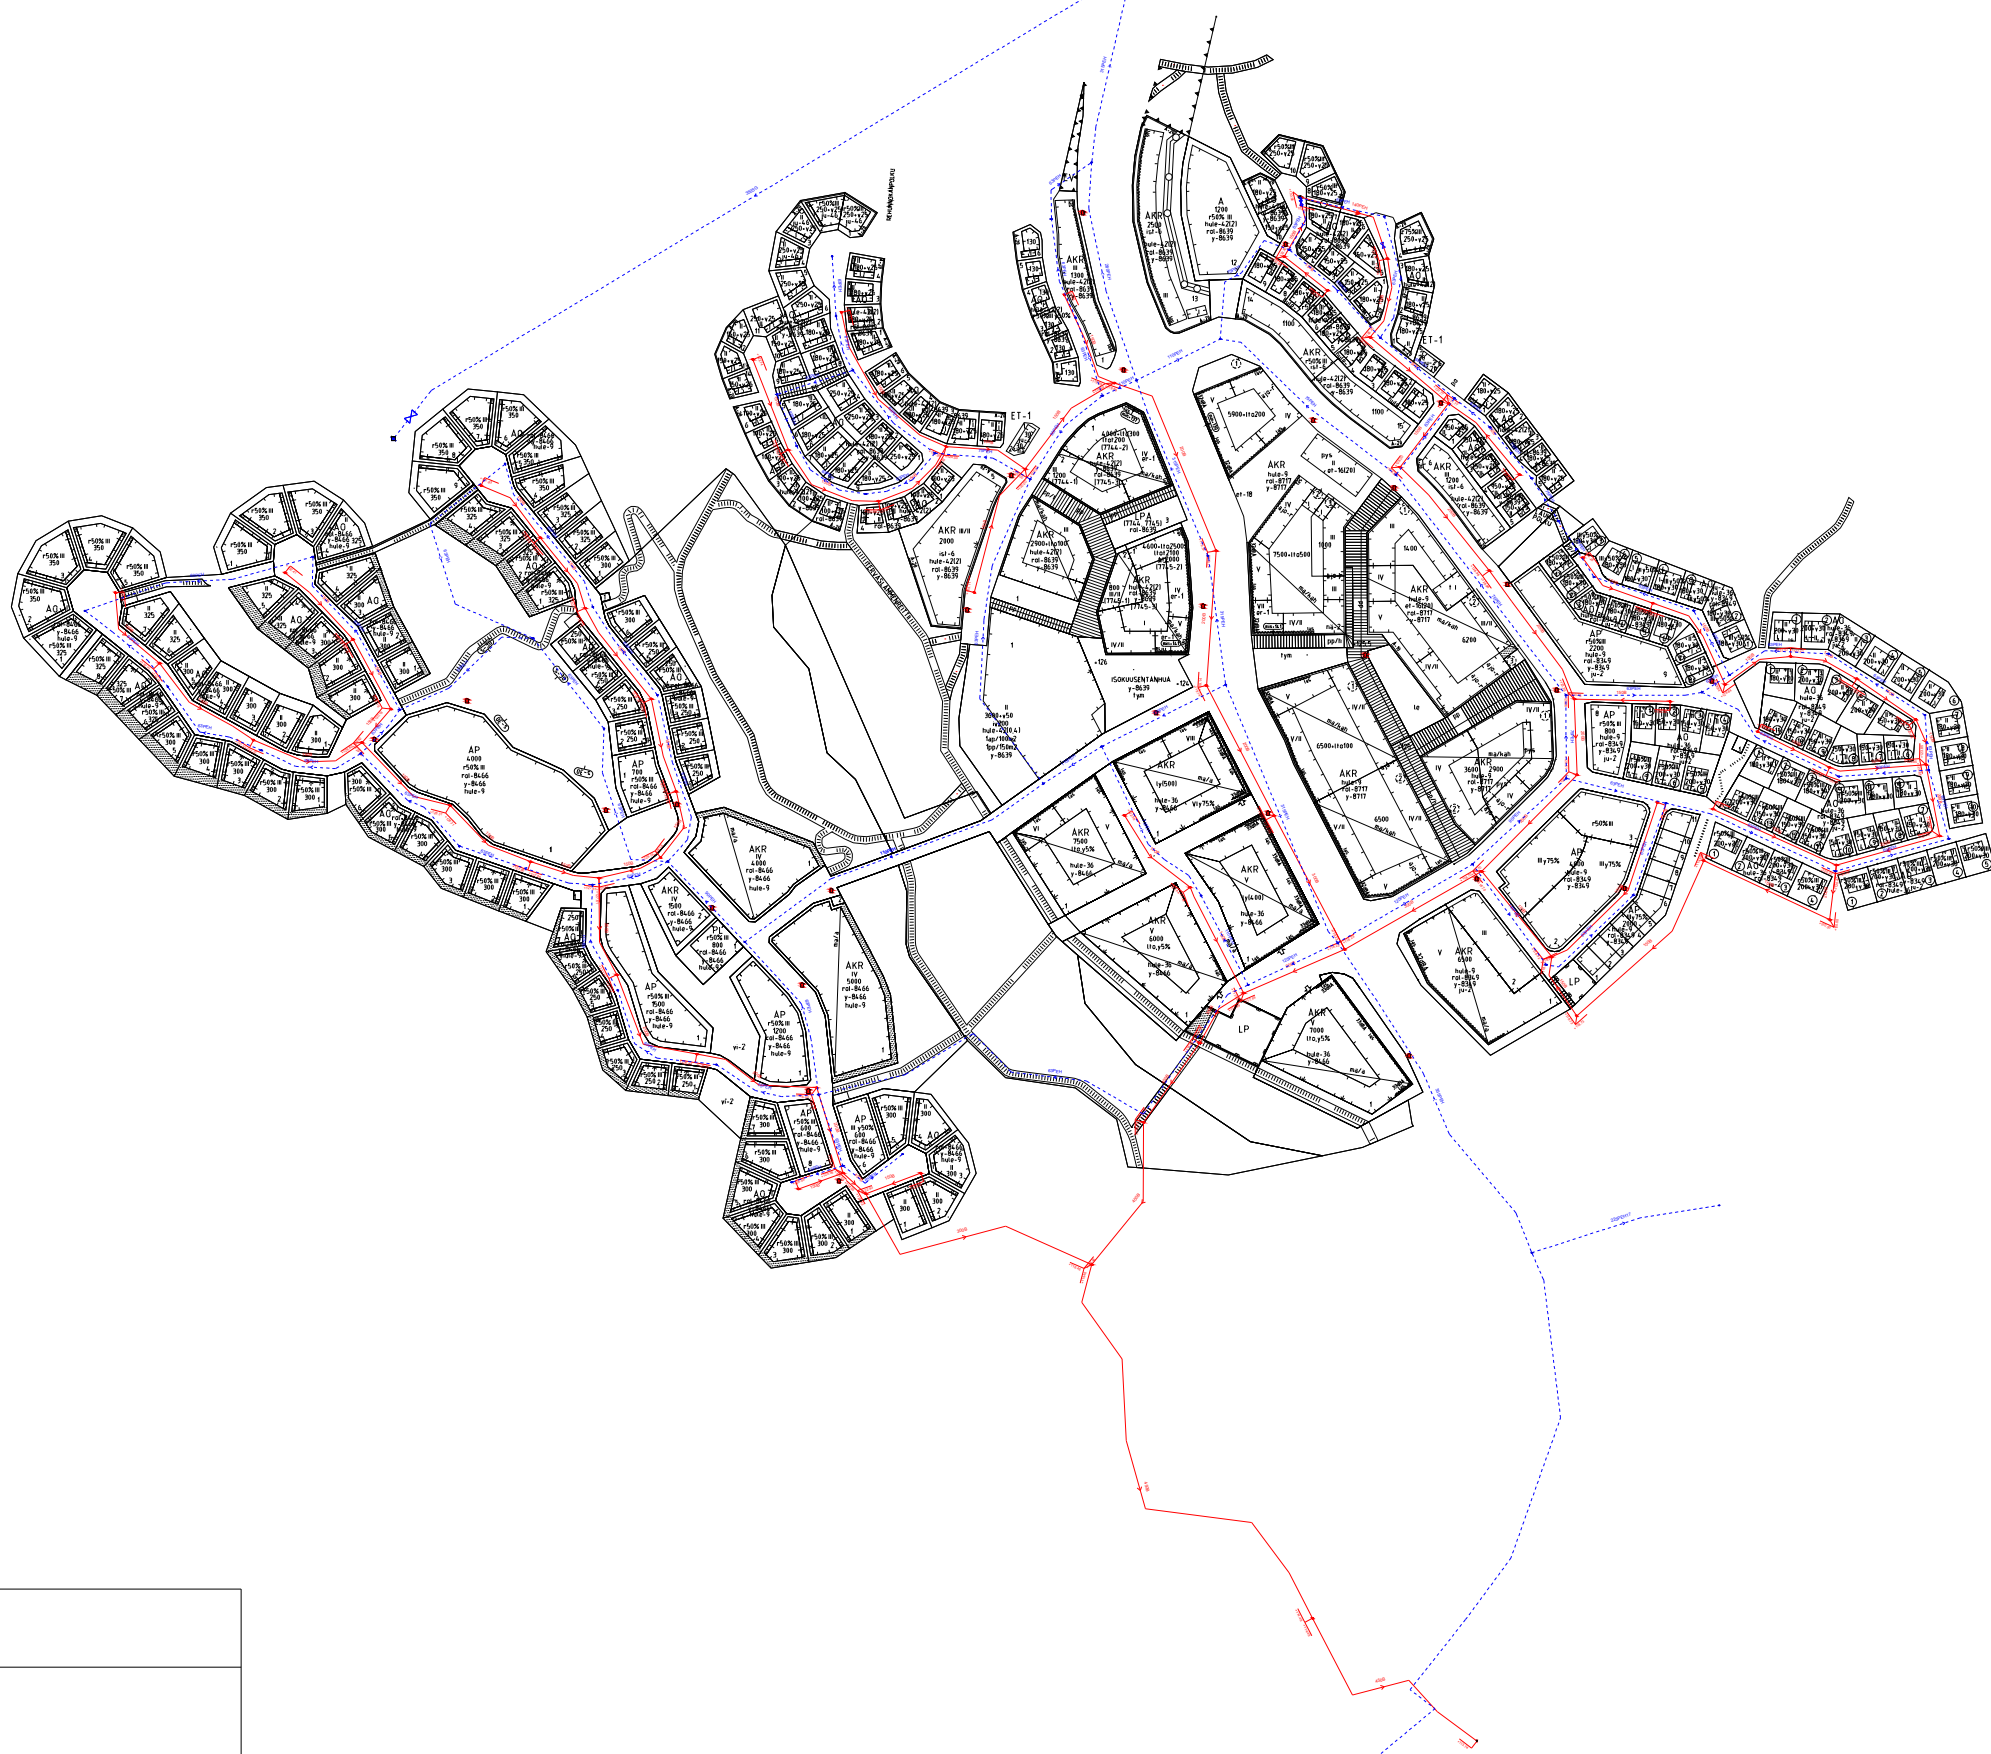

Legend

Water pipeline

Sewer pipeline

Sewer manhole

Gate valve

Hydrants

Storage unit/ Water tank

CP2